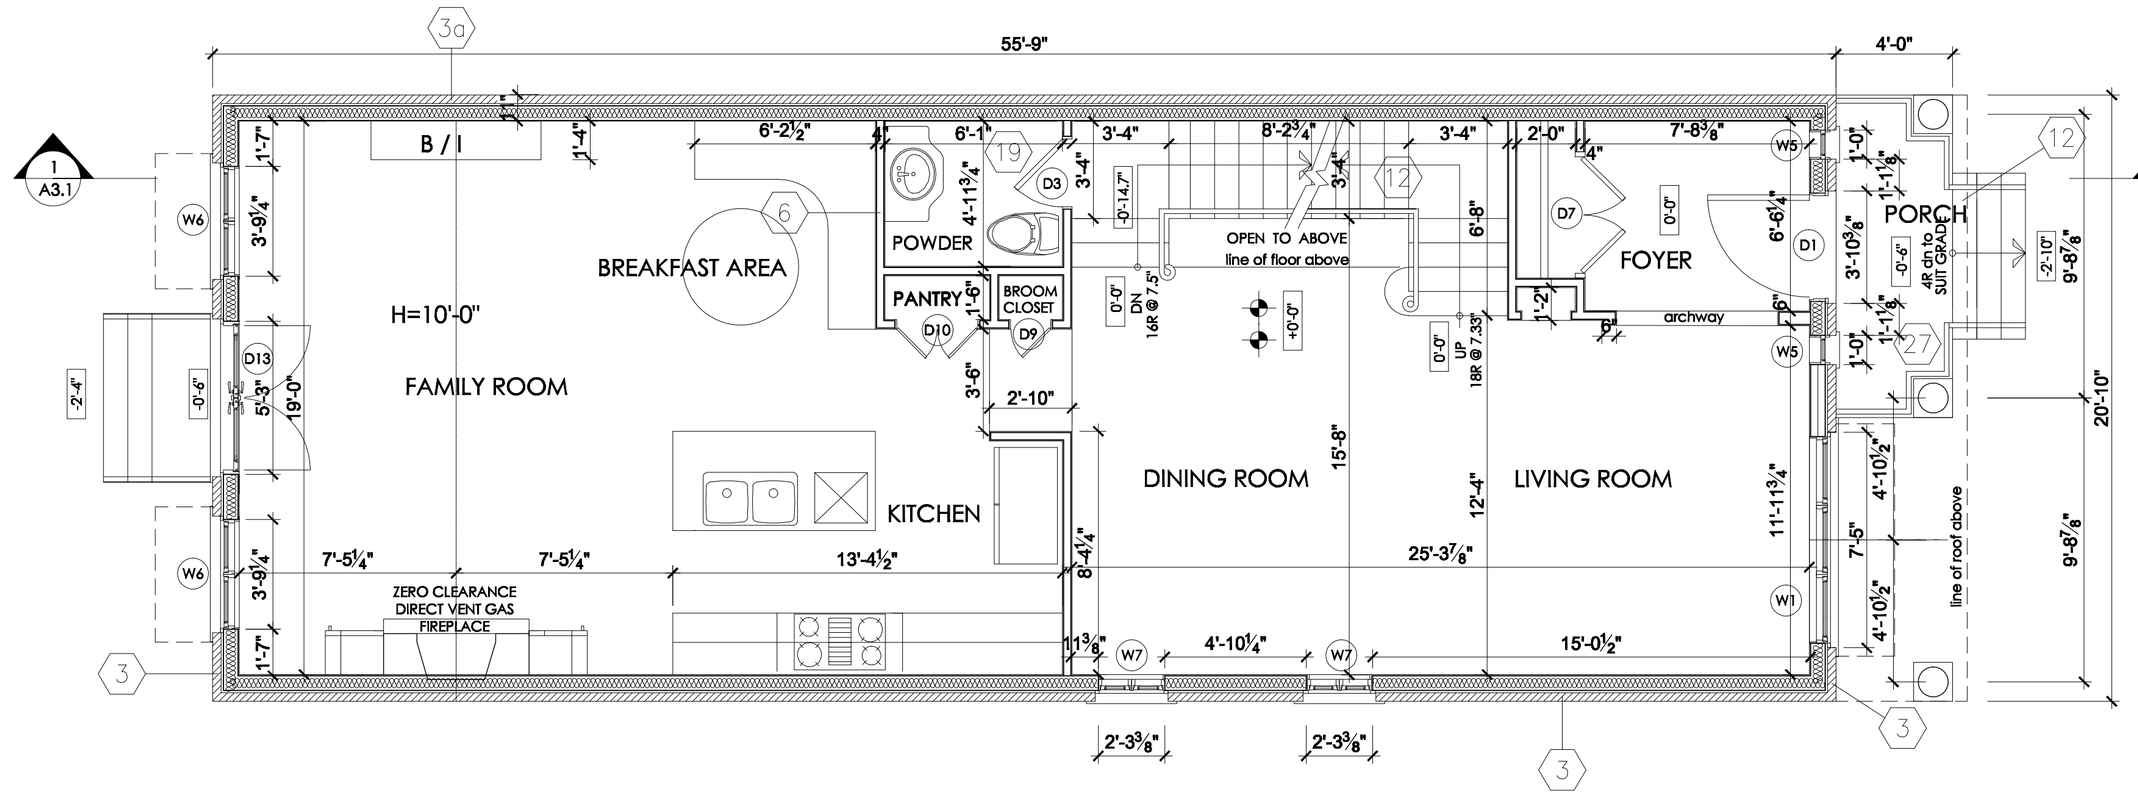

2 A-1.1 **GROUND FLOOR PLAN**
1/4"=1'-0"

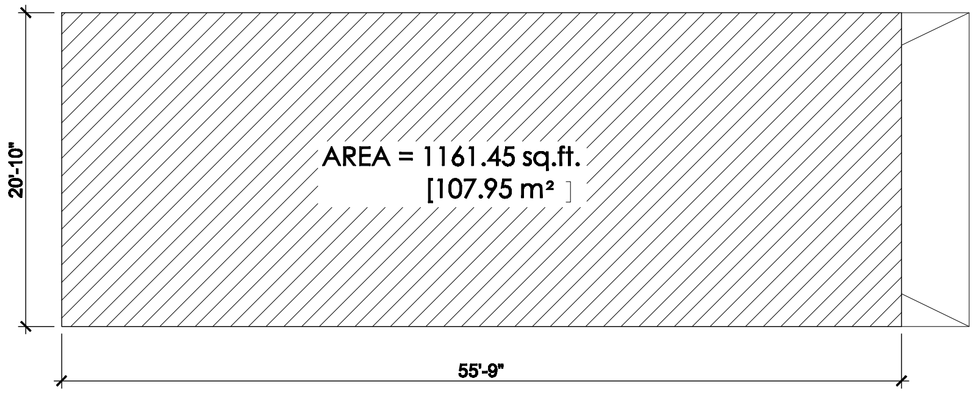

2a A-1.1 **GROUND FLOOR AREA**
1/8"=1'-0"

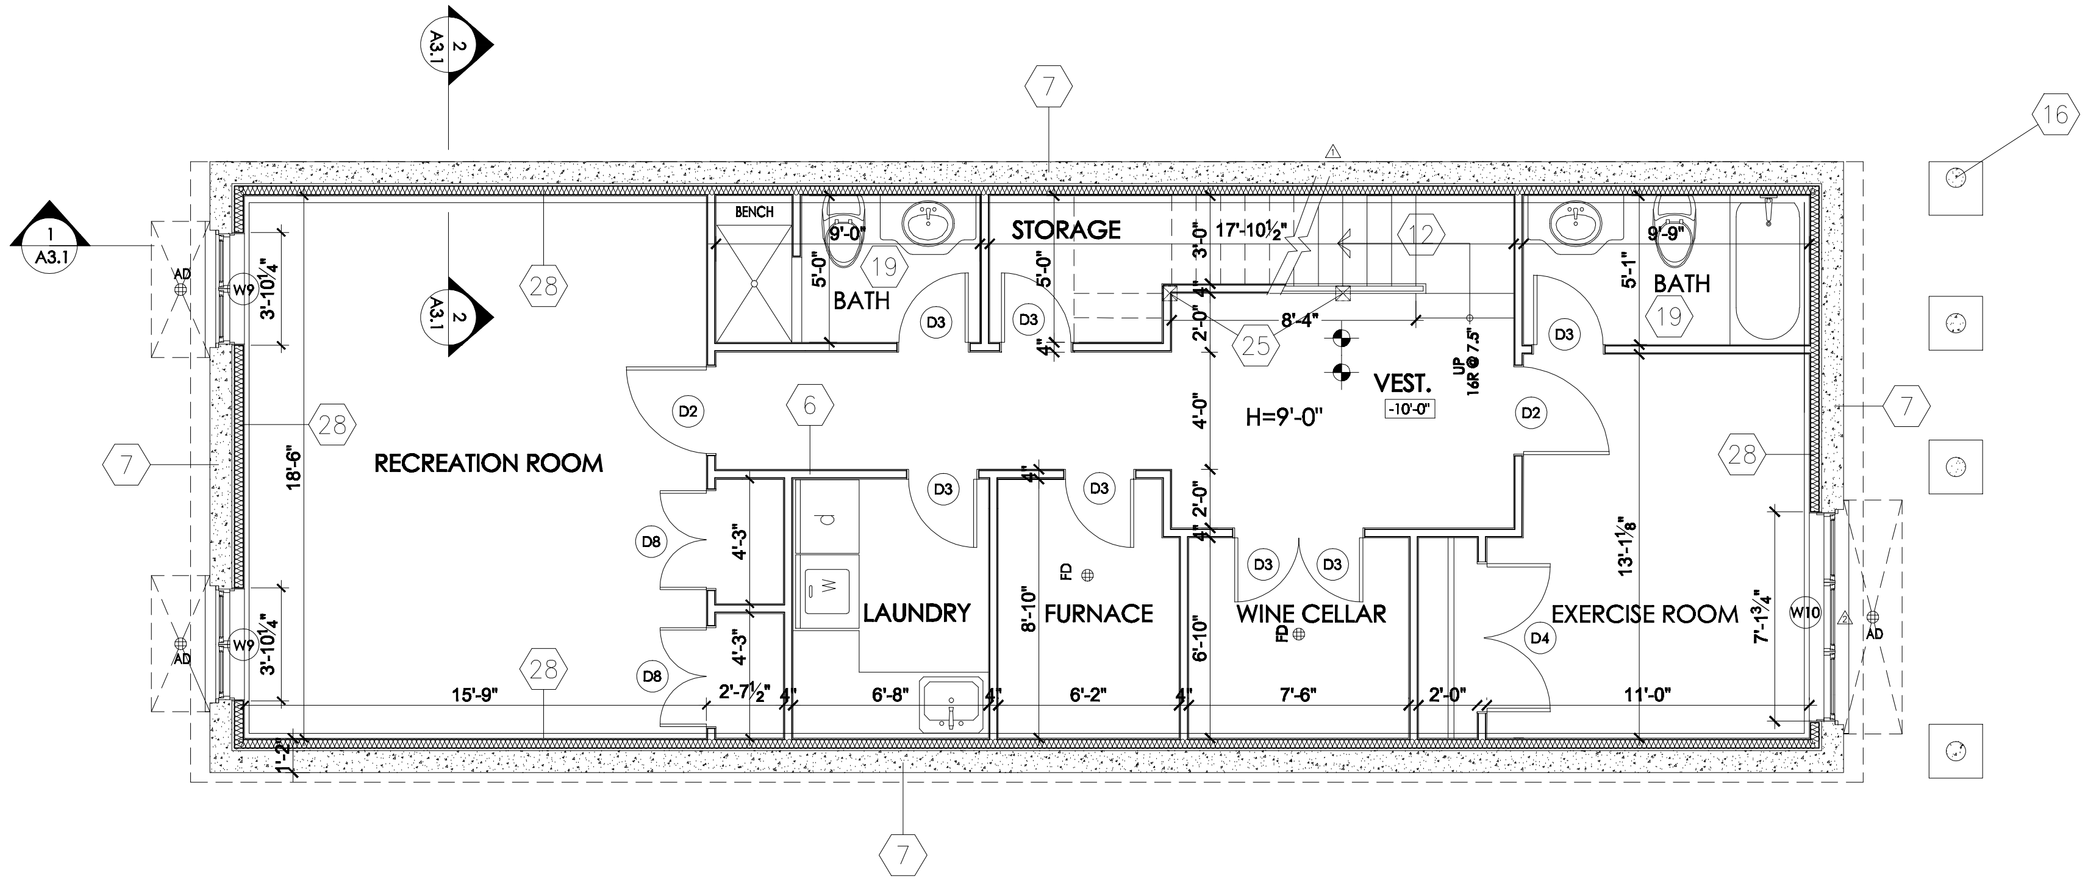

1 A-1.1 **BASEMENT PLAN**
1/4"=1'-0"

ALL WORK SHALL BE CARRIED OUT IN ACCORDANCE WITH ALL BY-LAWS AND CODES HAVING JURISDICTION OVER THIS SITE LOCATION. ALL DIMENSIONS AND INFORMATION SHALL BE CHECKED AND VERIFIED ON THE JOB AND ANY VARIANCES OR DISCREPANCIES MUST BE REPORTED TO THE ARCHITECT BY PHONE AND SUBSEQUENT WRITTEN CONFIRMATION, PRIOR TO COMMENCEMENT OF THE WORK.

THESE DRAWINGS MUST NOT BE SCALED, THE DESIGN AND CONTRACT DOCUMENTS FOR THIS PROJECT ARE THE COPYRIGHT PROPERTY OF THE ARCHITECT AND MAY NOT BE REPRODUCED, ALTERED OR REUSED WITHOUT THE ARCHITECTS WRITTEN AUTHORITY.

THESE DRAWINGS ARE NOT TO BE USED FOR CONSTRUCTION UNTIL COUNTERSIGNED BY ARCHITECT.

THE ELECTRONIC FILES FOR THIS PROJECT ARE ISSUED FOR REFERENCE ONLY AND MAY NOT BE ALTERED IN ANY WAY WHAT SO EVER BY ANYONE ELSE EXCEPT AREA ARCHITECT LTD. EXCEPT WHERE WRITTEN PERMISSION IS GIVEN BY AREA ARCHITECTS LTD. A HARD COPY OF THIS ELECTRONIC FILE EXISTS IN OUR OFFICE AS A REFERENCE DOCUMENT.

SIGNED _____ DATE _____

REVISIONS	No.	DATE	BY
EAST SIDE FOUNDATION FOOTING SHIFTED	4	OCT. 23,2007	HRR
EXERCISE ROOM WINDOW CHANGED WITH W10	3	OCT. 23,2007	HRR
BUILDING RAISED UP	2	NOV. 19, 2007	HRR
RE-SUBMISSION BUILDING PERMIT	3	NOV. 02, 2007	HRR
BUILDING PERMIT	2	OCT. 11, 2007	HRR
COMMITTEE OF ADJUSTMENT	1	JUNE 20,2007	PT
ISSUED TO	No.	DATE	BY

AREA

ARCHITECTS RASCH ECKLER ASSOCIATES LTD.

15 LOLA RD.
TORONTO, ONTARIO, M5P 1E5
TEL. (416) 696-1969
FAX. (416) 696-1966

ONTARIO ASSOCIATION ARCHITECTS
DAVID W. ECKLER
LICENSE 4507

PROJECT TITLE
NEW RESIDENTIAL HOUSE

90 LOWTHER AVENUE TORONTO,ONTARIO

DRAWING TITLE
BASEMENT & GROUND FLOOR PLAN

DRAWN BY HRR	SCALE AS NOTED
CHECKED BY DE	DATE JULY.24, 2007
SET. NO. 1	NORTH POINT
TOTAL DWG. NO 3	DRAWING NO. A1.1
	PROJECT NO. 07-475