MUNICIPALITY OF METROPOLITAN TORONTO

SCALE 1" = 16'

PREPARED FOR:
WOOTEN, RINALDO, ROSENFELD
ARCHITECTS & ENGINEERS
700 EVANS AVENUE, ETOBICOKE, ONTARIO

UNWIN, MURPHY & ESTEN LTD.
ONTARIO LAND SURVEYORS
1560 BLOOR STREET W., TORONTO, ONT.
TELE (416) 530-1600 (MGP 184)

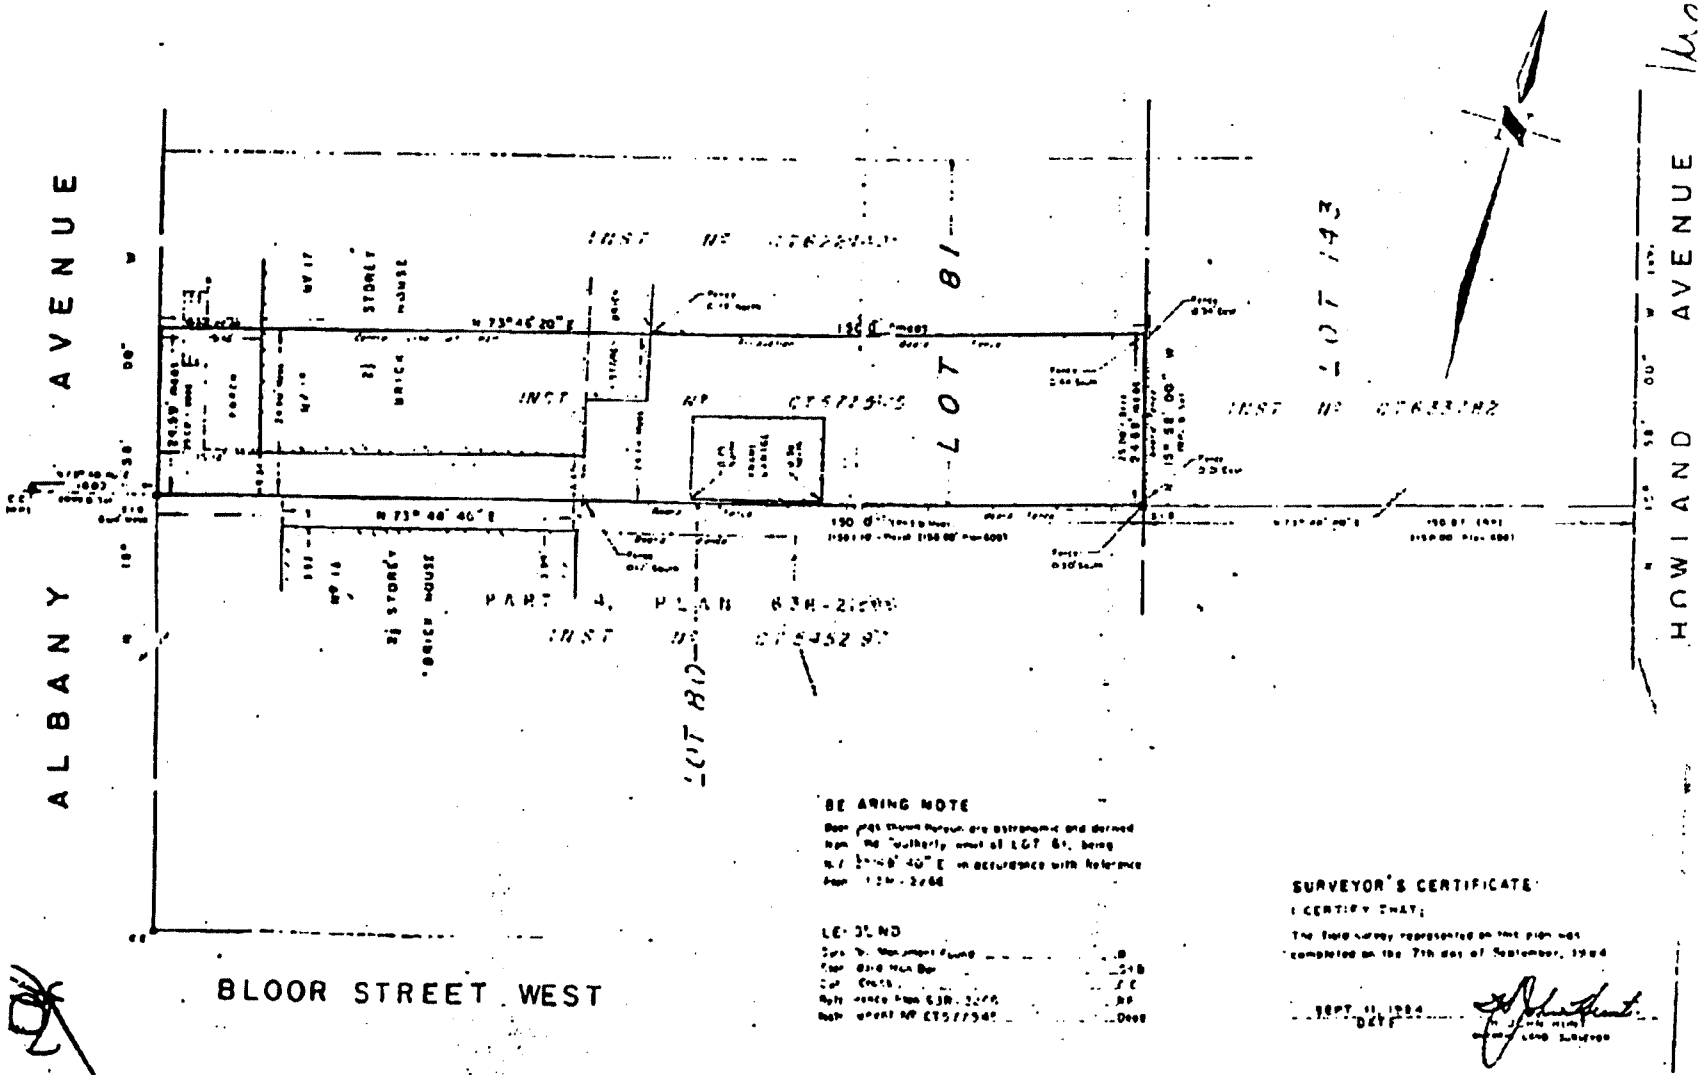

BEARING NOTE

Bearings shown hereon are astronomic and derived from the southerly limit of LOT 81, being N 73° 46' 40" E in accordance with Reference Plan 63R-2268

LEGEND

Iron Monument Found	IB
Iron Bar Non Bar	SIB
Cut Cross	CC
Rail Fence from 63R-2268	RF
Rail Fence NO CT572592	Dwg

SURVEYOR'S CERTIFICATE

I CERTIFY THAT:

The field survey represented on this plan was completed on the 7th day of September, 1984

SEPT. 11, 1984
DATE

J. John Murphy
Ontario Land Surveyor