BUILDING LOCATION SURVEY OF

PART of LOT 135, REGISTERED PLAN 608-York

CITY OF TORONTO

MUNICIPALITY OF METROPOLITAN TORONTO

SCALE : 1" = 15'

© Copyright TOM CZERWINSKI SURVEYING LTD. 1987

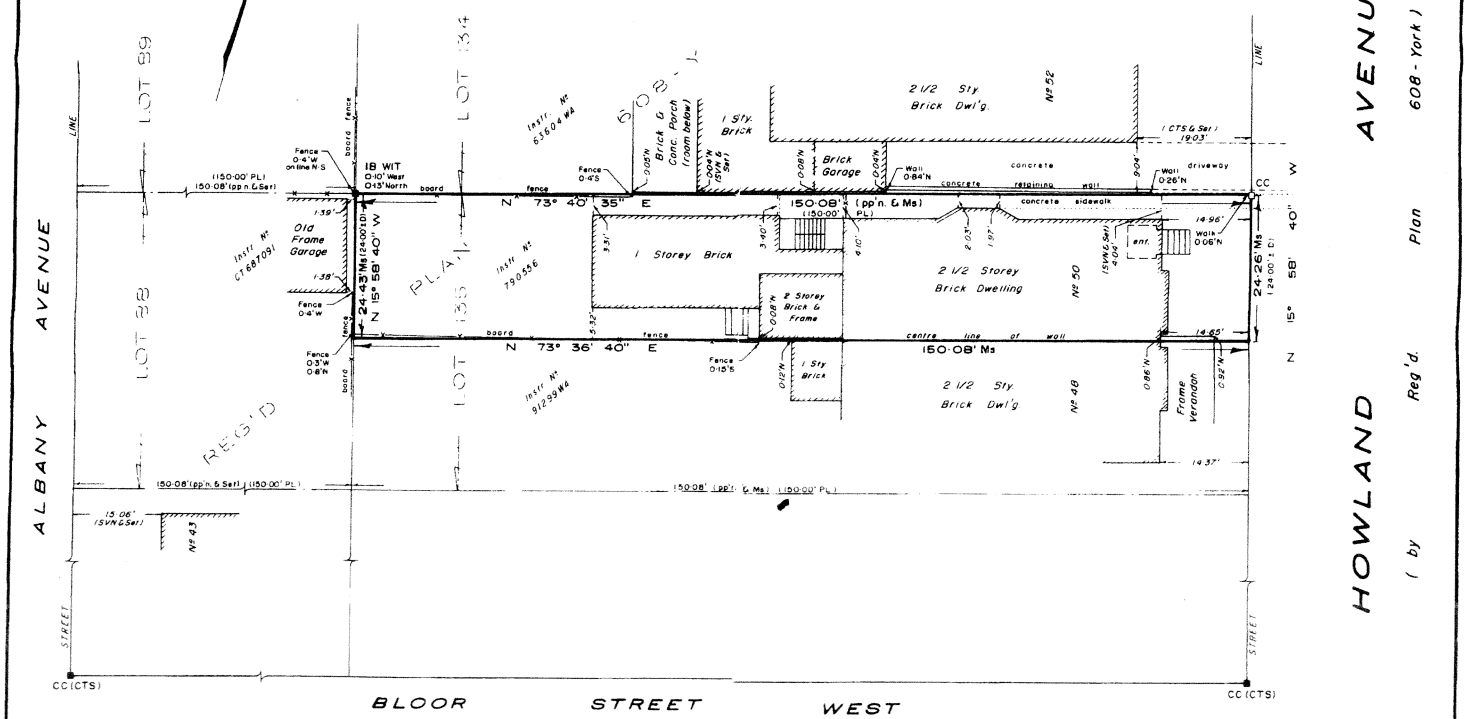

LEGEND

■	DENOTES	MONUMENT FOUND
O	—⊣ ⊢—	MONUMENT PLANTED
WIT	—⊣ ⊢—	WITNESS
Ms	—⊣ ⊢—	MEASURES
D	—⊣ ⊢—	DEED (Instr. N° 790556)
CC	—⊣ ⊢—	CUT CROSS
IB	—⊣ ⊢—	IRON BAR
PL	—⊣ ⊢—	REGISTERED PLAN 608-York
ppn	—⊣ ⊢—	PROPORTION
SVN	—⊣ ⊢—	SPEIGHT & VanNOSTRAND, O.L.S.
CTS	—⊣ ⊢—	CITY OF TORONTO SURVEYS

SURVEYOR'S CERTIFICATE

I CERTIFY THAT :

THE FIELD SURVEY REPRESENTED ON THIS PLAN WAS COMPLETED ON THE 19th DAY OF MAY , 1987.

22 May 87
DATED

TOM CZERWINSKI
ONTARIO LAND SURVEYOR

SURVEYOR'S SEAL

NOT A VALID COPY UNLESS EMBOSSED WITH SEAL.

NOTE

BEARINGS ARE ASTRONOMIC AND ARE REFERRED TO THE WESTERLY LIMIT OF HOWLAND AVENUE HAVING AN ASSUMED BEARING OF N 15° 58' 40" W AS DETERMINED BY CITY SURVEYOR.

tom czerwinski surveying ltd.
866 THE QUEENSWAY , SUITE 105
TORONTO , ONT. M8Z 1N7 252-6246

PROJECT : 87 - 2226 | DRAWN BY : D. KROCHAK , C.S.T.